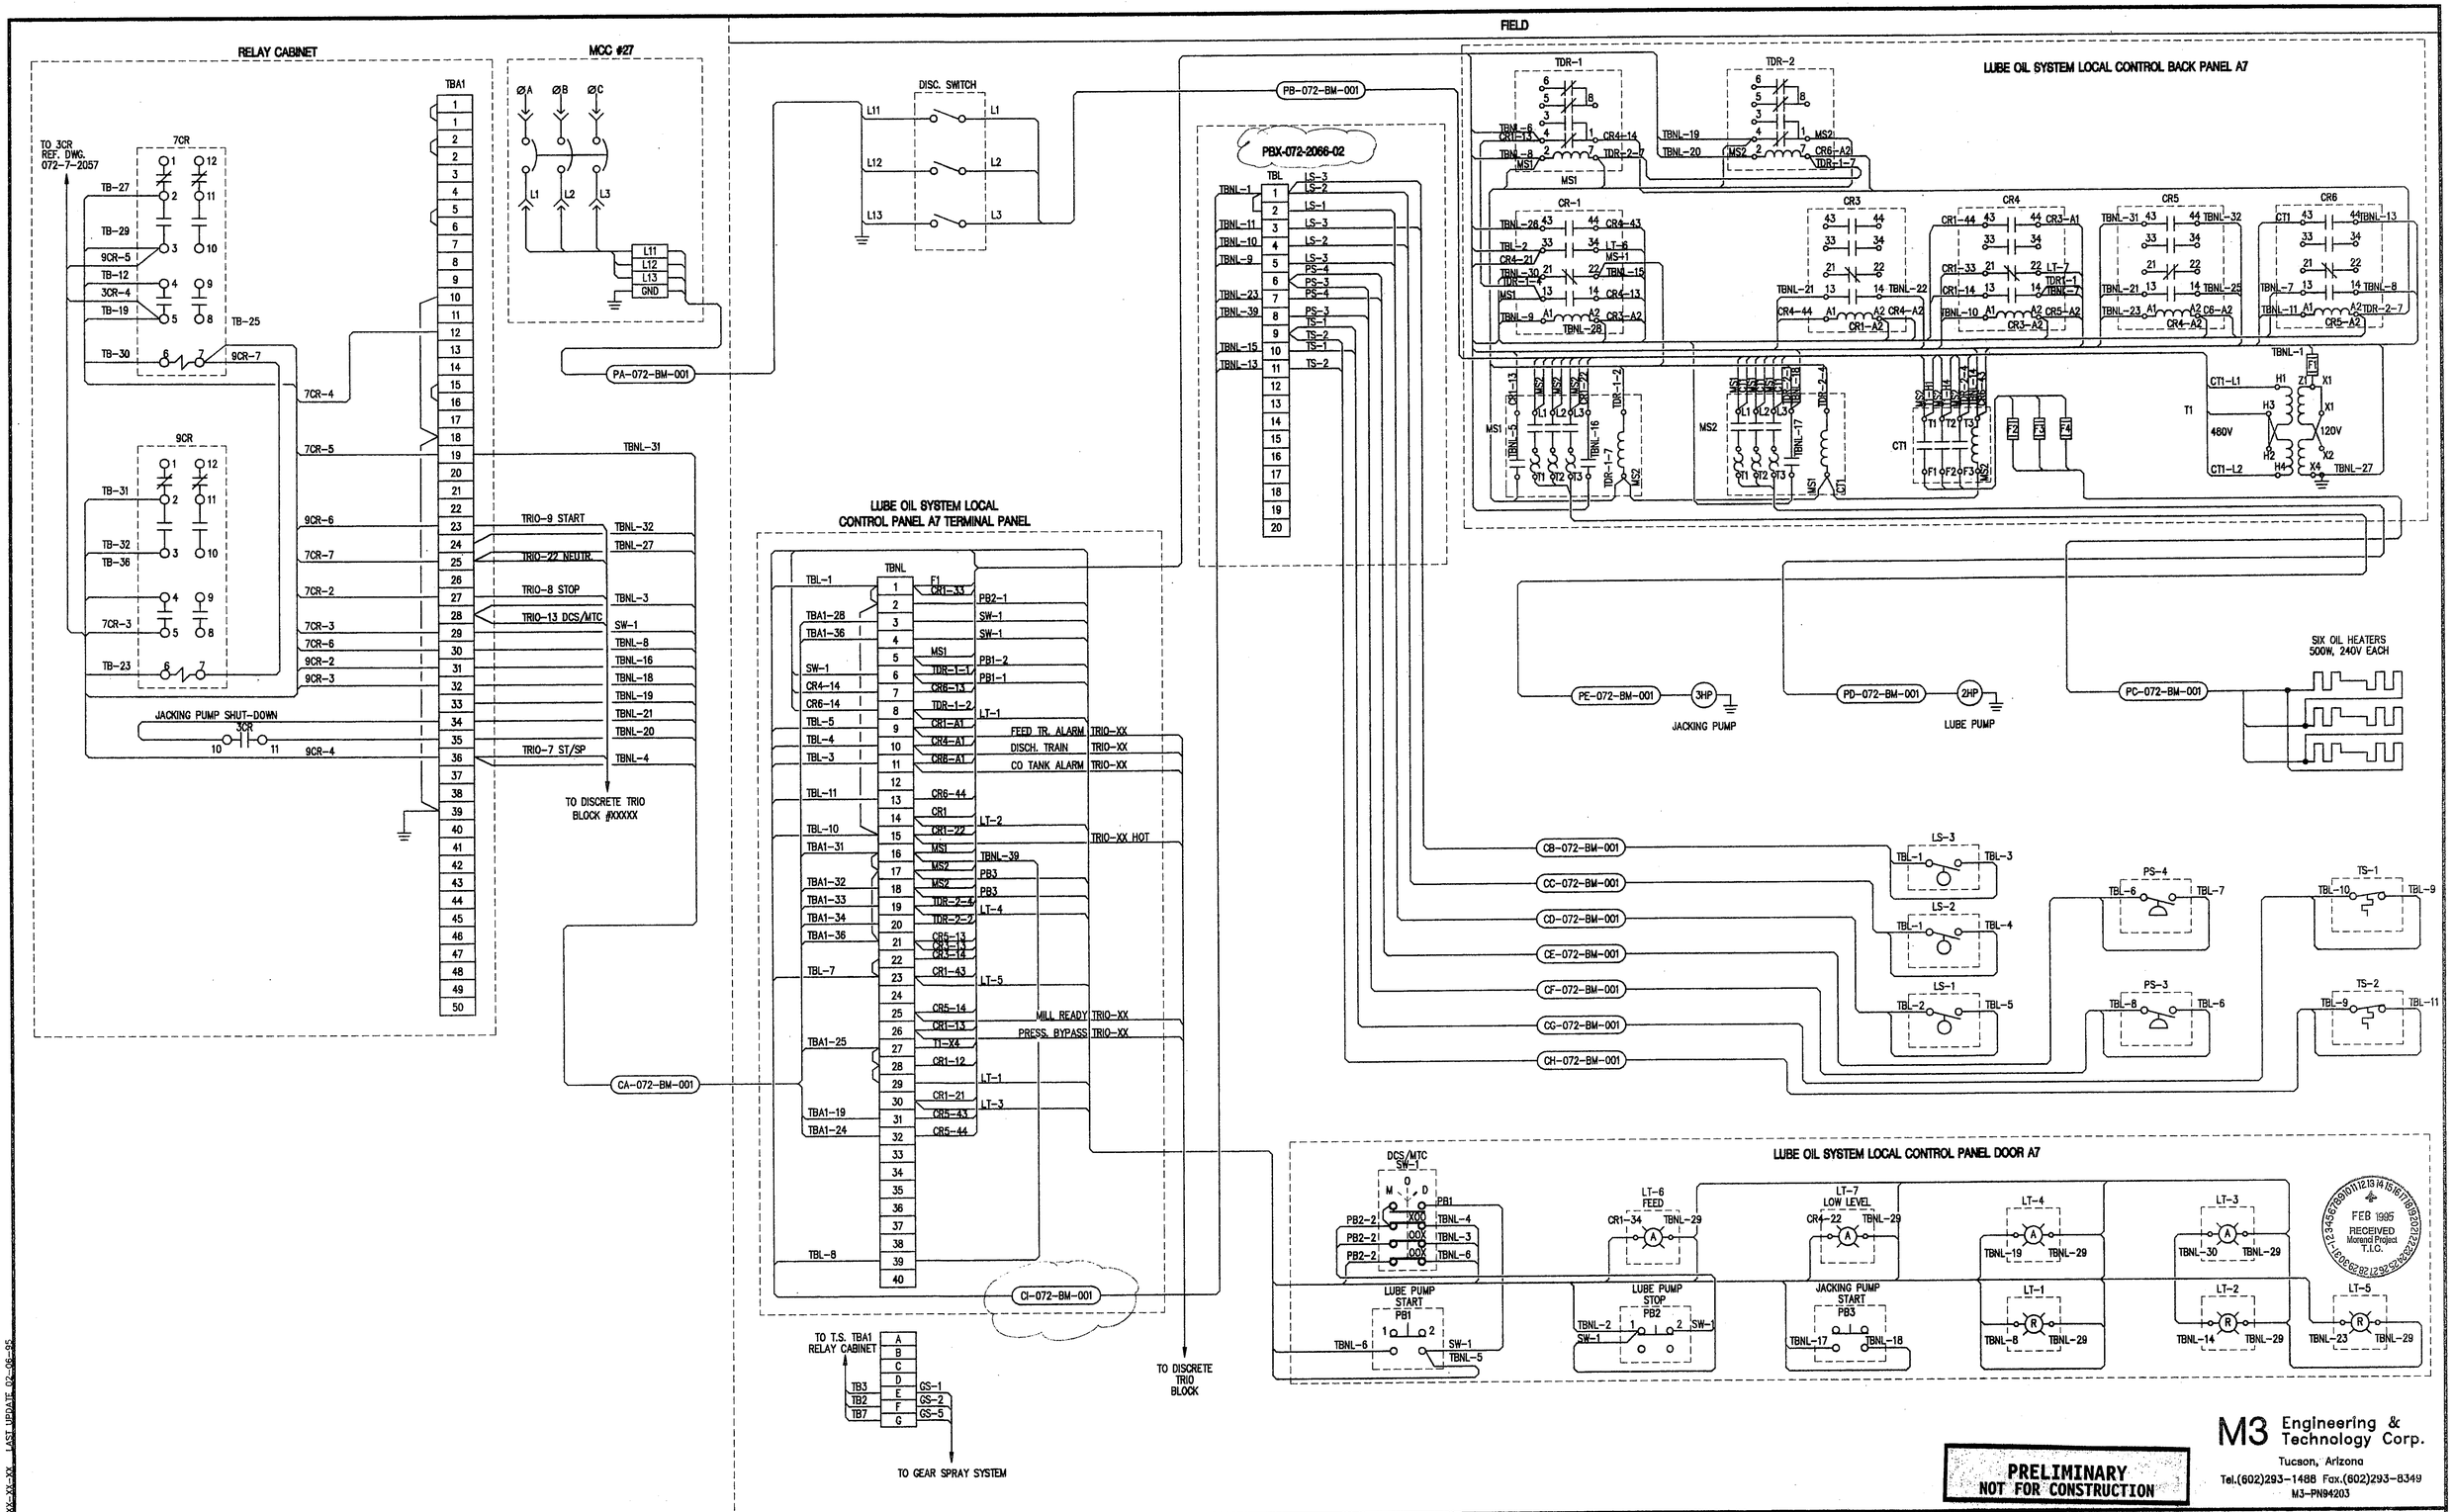

PRELIMINARY NOT FOR CONSTRUCTION

M3 Engineering & Technology Corp.
Tucson, Arizona
Tel.(602)293-1488 Fax.(602)293-8349
M3-PN94203

REFERENCES DWG. NO.	REFERENCES TITLE	REFERENCES DWG. NO.	REFERENCES TITLE
072-7-2055	480 V MCC SINGLE LINE DIAGRAM		
072-7-2056	ELECTRICAL POWER PLAN		
072-7-2057	CABLE ROUTING (11"x17" SHEETS)		

REVISIONS NO.	BY	DATE	DESCRIPTION	REQUISITIONS NO.	DATE	DESCRIPTION	MISCELLANEOUS NO.	DATE	DESCRIPTION

SCALE: NONE	DATE
DRAWN BY COLLINS	JAN '95
TRACED BY JDC	JAN 95
CHECKED BY	
APPROVED BY	
ISSUED	

phelps dodge Morenci Inc.
MORENCI ENGINEERING DEPARTMENT
MORENCI, ARIZONA

METCALF CONCENTRATOR
GRINDING & CLASSIFYING
A7 BALL MILL
ELECTRICAL
480V INTERCONNECTION
LUBE OIL SYSTEM

JOB NO. MI-4113
DWG NO. 072-7-2059
ACCT. NO.
REV. NO.

72059.DWG LAST REV. PX XX-XX-XX LAST UPDATE 02-06-95