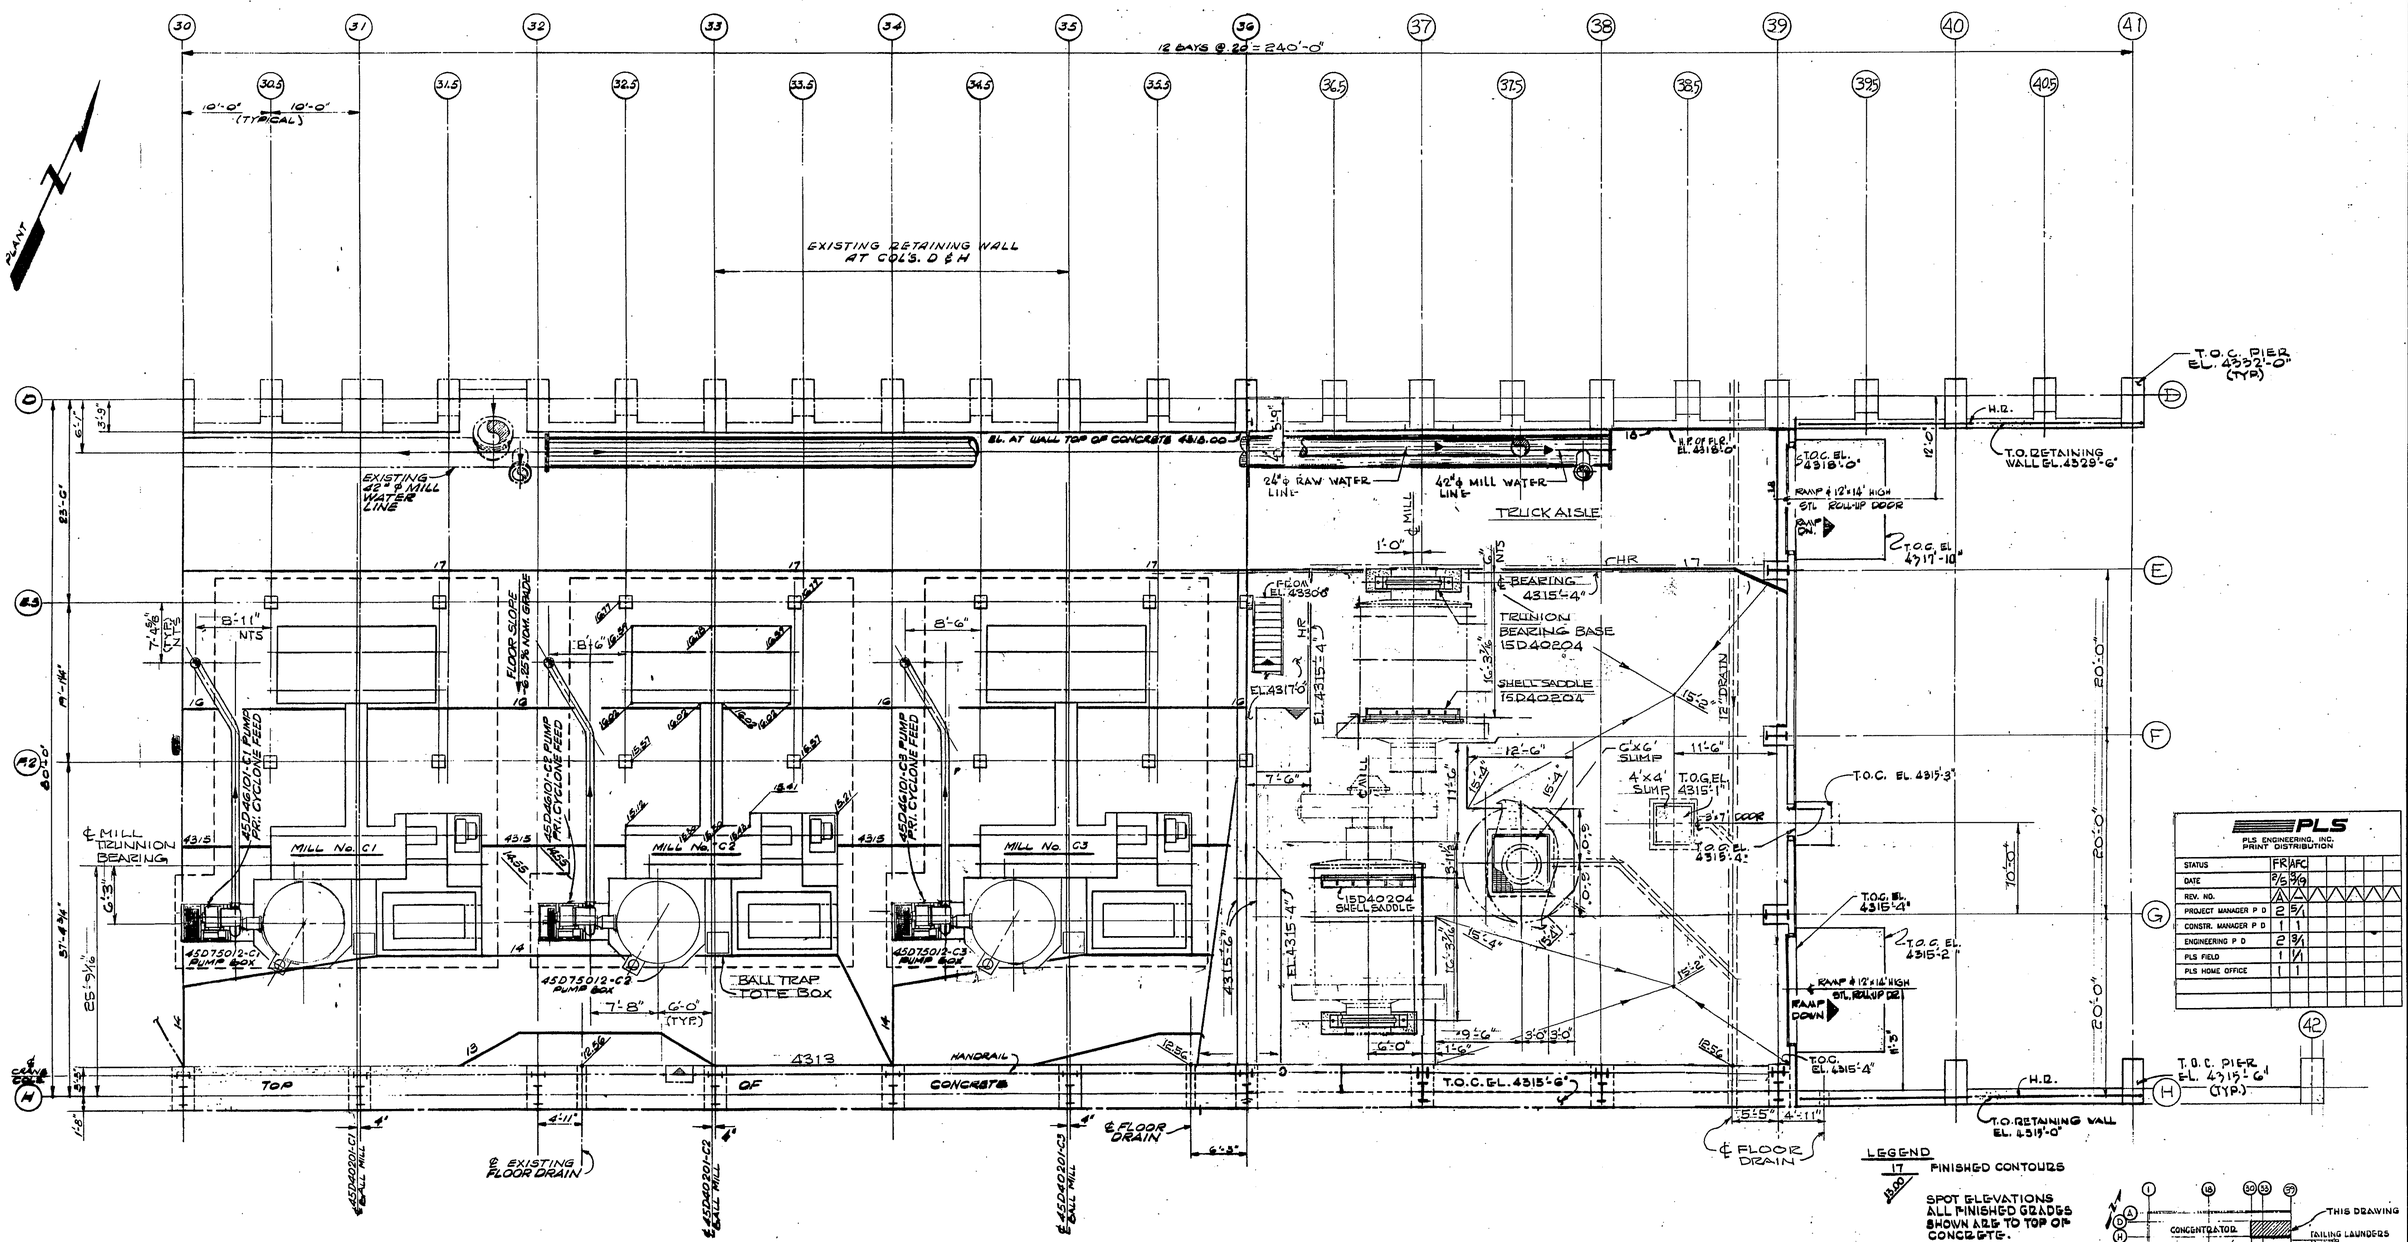

NOTES:

1. ALL STAIRS TO BE 2'-6" WIDE UNLESS OTHERWISE NOTED.
2. ARROWS ON STAIRS INDICATE DIRECTION DOWN.
3. SPOT ELEVATIONS SHOWN AROUND MILL No. C-2 ARE TYPICAL FOR ALL MILLS.
4. PHANTOM OUTLINES ARE EXISTING FACILITIES.
5. NEW WORK IS IN SOLID OUTLINE OR SHADED.

REFERENCES		REVISIONS				REVISIONS			
DWG. NO.	TITLE	NO.	BY	DATE	DESCRIPTION	NO.	BY	DATE	DESCRIPTION
						A	DEP	2/5/96	ISSUE FOR REVIEW
						A	DP	3/19/96	ISSUED APPROVED FOR CONSTRUCTION

THIS SPACE RESERVED FOR ENGINEERING STAMPS

NOTICE: THIS IS A COMPUTER GENERATED DRAWING. ALL CHANGES MUST BE MADE BY ENGINEERING USING CADD ONLY.

THIS DRAWING IS THE PROPERTY OF AND EMBODIES PROPRIETARY INFORMATION BELONGING TO PHELPS DODGE CORPORATION AND MUST BE RETURNED IMMEDIATELY UPON REQUEST. IT MUST NOT COPIED IN WHOLE OR IN PART, NOR MADE AVAILABLE TO ANY PERSON OR ENTITY OTHER THAN THE ORIGINAL RECIPIENT, WITHOUT PRIOR WRITTEN PERMISSION OF PHELPS DODGE CORPORATION.

TOLERANCES UNLESS OTHERWISE SPECIFIED		
FRACTIONS	DECIMALS	ANGLES
±	±	±

SCALE:	1/8" = 1'-0"
SHEET SIZE	D
DRAWN BY:	D.E. PETERSON
DATE:	1/30/96
CHECKED BY:	
	3/13/96
ENGINEERED BY:	
APPROVED BY:	

phelps dodge Morenci Inc. Morenci, Arizona

DIVISION	METCALF CONCENTRATOR
AREA	GRINDING & CLASSIFYING
JOB NO.	J-95024
TITLE	METCALF "C" EXPANSION GENERAL ARRANGEMENT PLAN AT ELEV. 4315'-6"
DWG. NO.	072-1-007
CAD NO.	
REVISION	—
SHT	OF