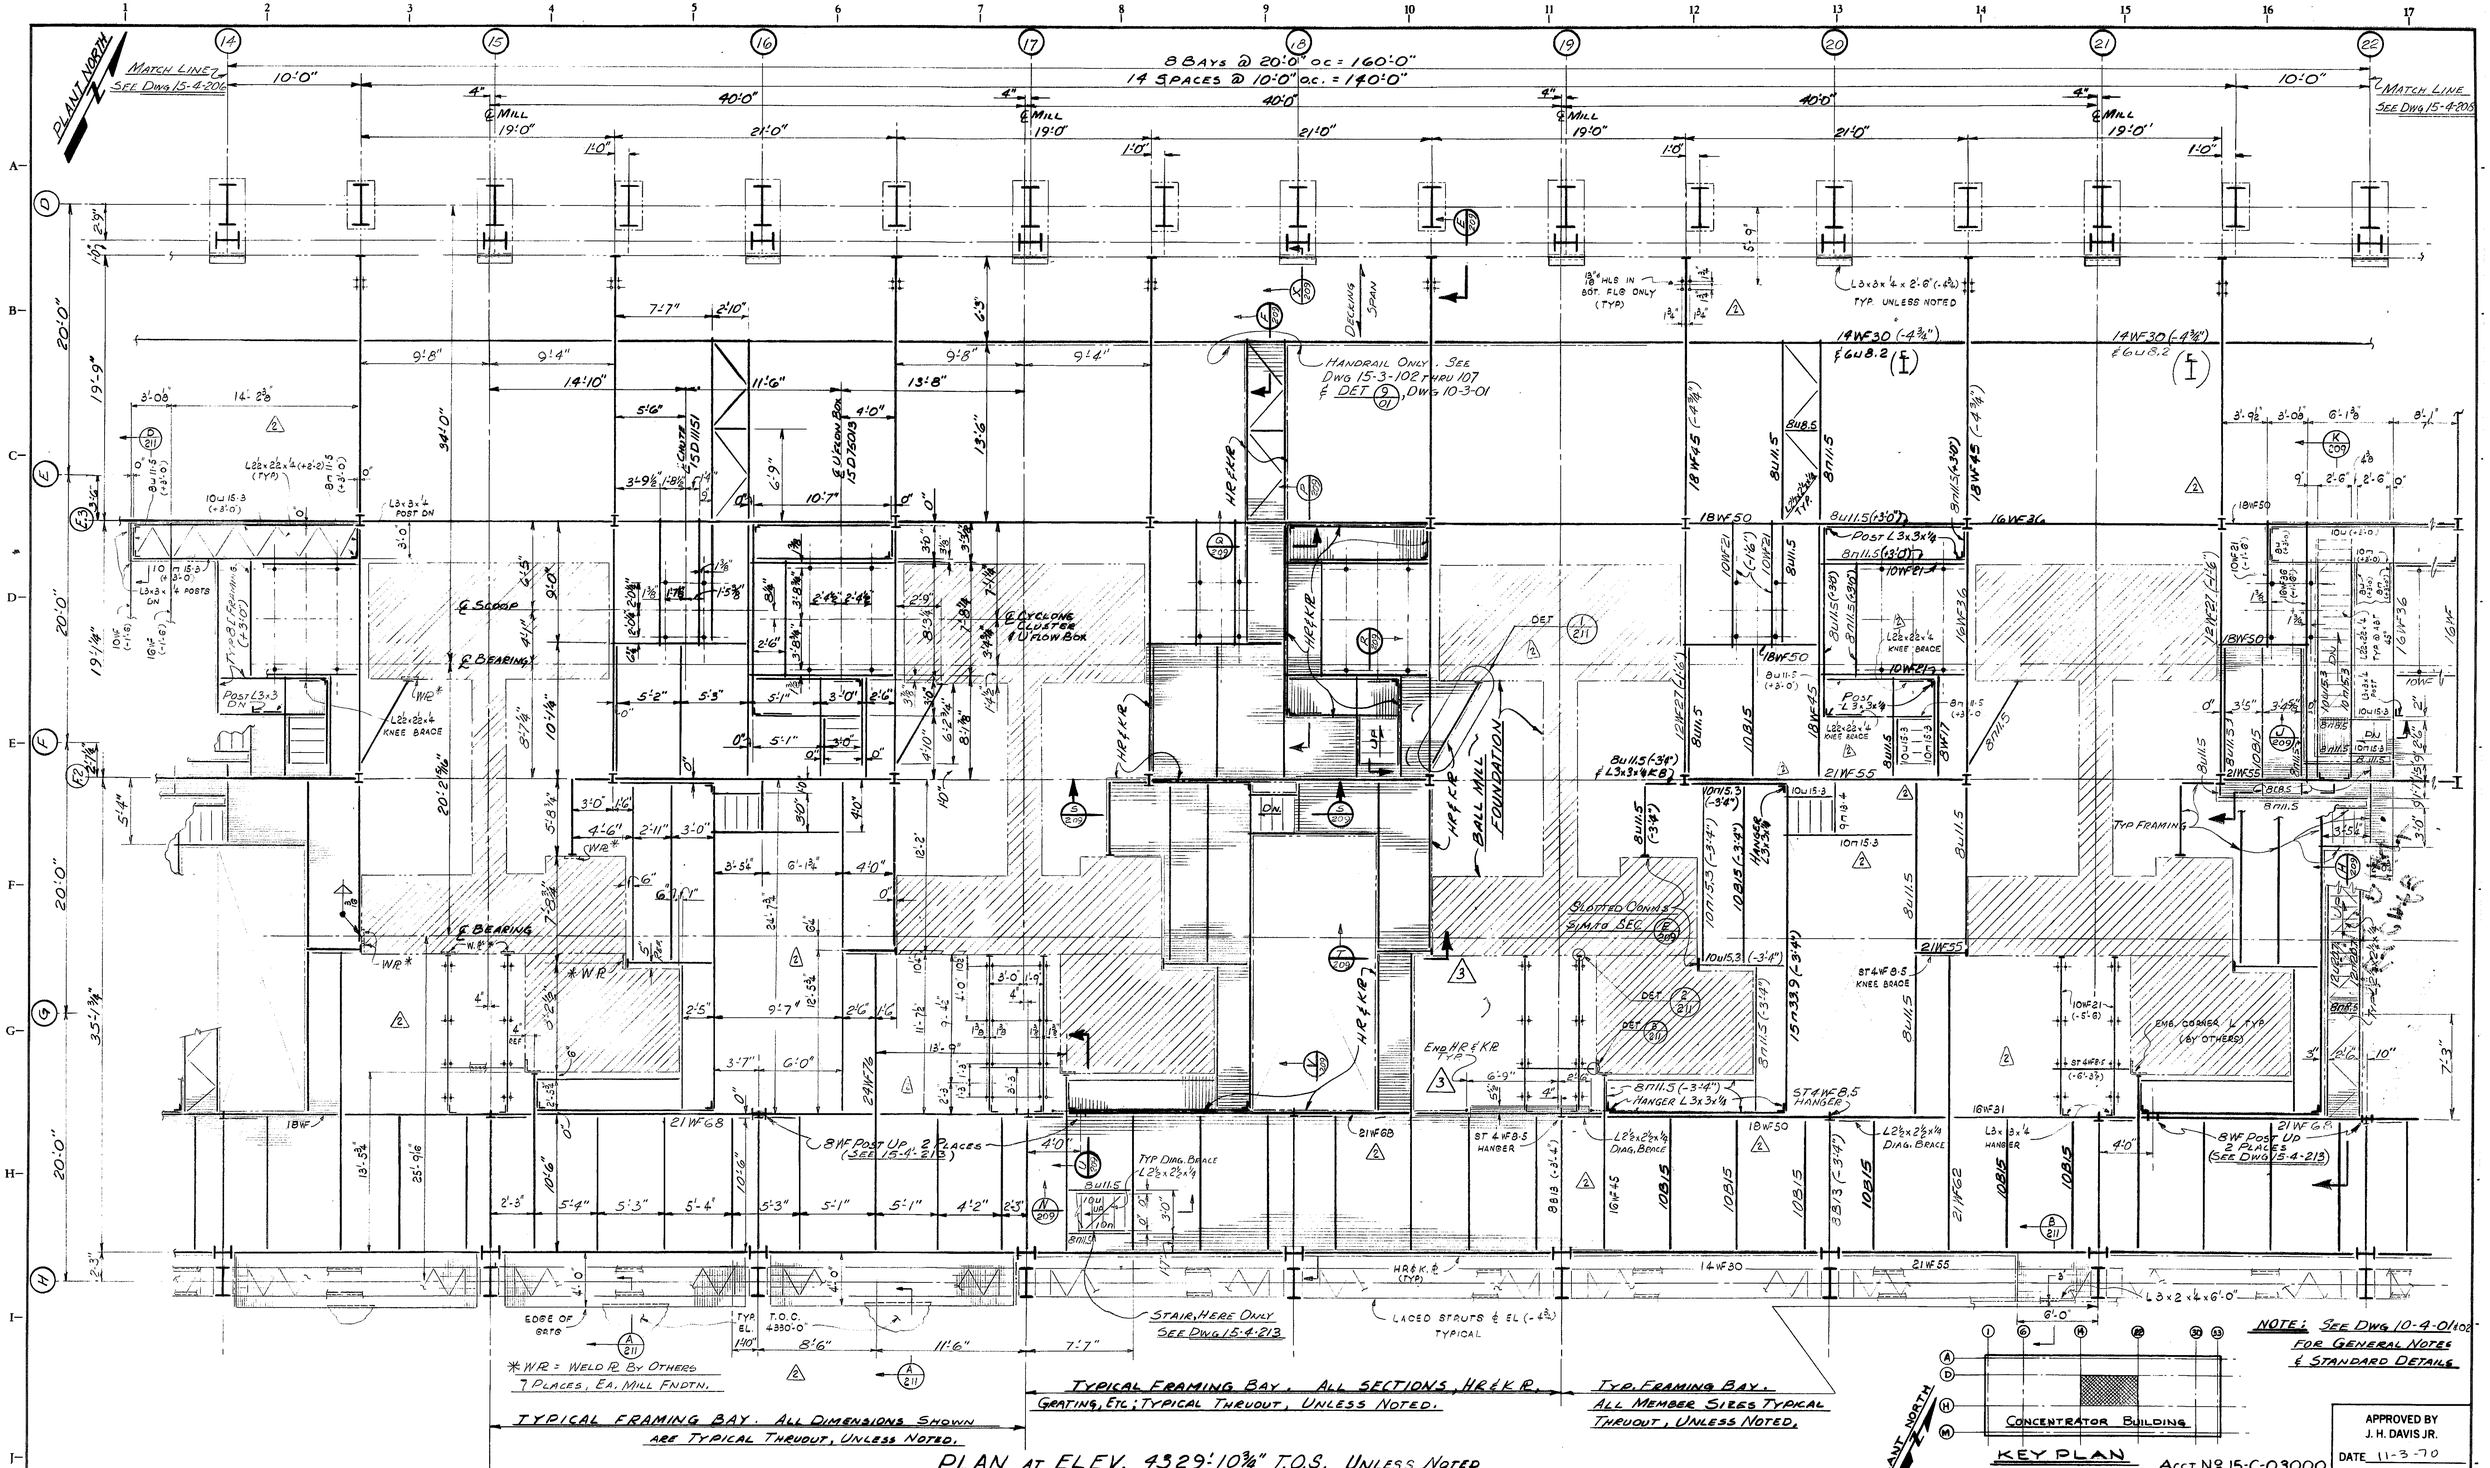

NOTE: SEE DWG 10-4-0102 FOR GENERAL NOTES & STANDARD DETAILS.

PLAN AT ELEV. 4329'-10¾" T.O.S. UNLESS NOTED

1¼" x 3/16" GRATING — LIVE LOAD = 200 P.S.F.

ACCT. Nº 15-C-03000

METCALF DIVISION CONCENTRATOR

APPROVED BY J. H. DAVIS JR. DATE 11-3-70 FOR PHELPS DODGE CORPORATION

NO.	REVISIONS	DATE	BY	CH'D	APP'D
1	APPROVAL STAMP ADDED; REV. FRAMING AT	11-17-70	LAM	TW	
2	MILL FOUNDATIONS	"	"	"	
2	MODIFICATION FOR PRIMARY BALL MILL DISCHARGE	1-24-72	PIB	LNR	
–	BOX, MILK OF LIME & STAIRS - ISSUED AFC	—	—	—	—
3	REV. H.R. & GRATING LIMITS; ISSUED AFC	3-20-73	LNM	LNR	

NO.	REFERENCE DRAWINGS
15-1-07, 08 & 09	GEN'L ARRGT
15-5-07, 24, 33 & 34	MECHANICAL
15-3-208 & 209	CONCRETE

PRINT RECORD				
DATE	10-22-70	11-9-70	1-31-73	3-21-73
FOR	FA	AFC	AFC	AFC
REVISED	0	1	2	3
CUSTOMER	1-S	1-S	1-S	1-S
FIELD	—	8	8	6
INTRA CO.	2	2	2	2
CAPITOL DOVELL		1-S	1-S	1-S
		1-S	1-S	1-S

ENG. RECORD		
DRAWN	LAM	10-7-70
CHECKED	TLN	10-14-70
MECH. CK.	DIAL	11-19-70
STRUCT. CK.	ETW	11-19-70
ELECT. CK.	GFG	11/19/70
PIPING CK.	JWS	11/19/70
INSTR. CK.		11/19/70

DRAWING STATUS	ISSUED	DATE
PRELIMINARY		
FOR COMMENTS AND/OR APPROVAL		10-22-70
APPROVED FOR CONSTRUCTION	Ivan Svoboda	11-19-70
REVISED & APPROVED FOR CONSTRUCTION		
REV.		3-21-73

NOT APPROVED FOR CONSTRUCTION UNLESS SIGNED & DATED. DESTROY ALL PRINTS BEARING EARLIER DATE &/OR REVISION NO.

CONCENTRATOR BUILDING
STRUCTURAL STEEL
PLAN, BALL MILL PLATFORM
COLUMN LINES (14) ~ (22)

PHELPS DODGE CORPORATION
MORENCI BRANCH — MORENCI ARIZONA

Stearns-Roger CORPORATION

DWG. NO. M. D. ~~15-4-207~~
SHEET NO.
SCALE 3/16"=1'-0" UN.
ORDER NO. 838100
REV. 3

072-4-4450